

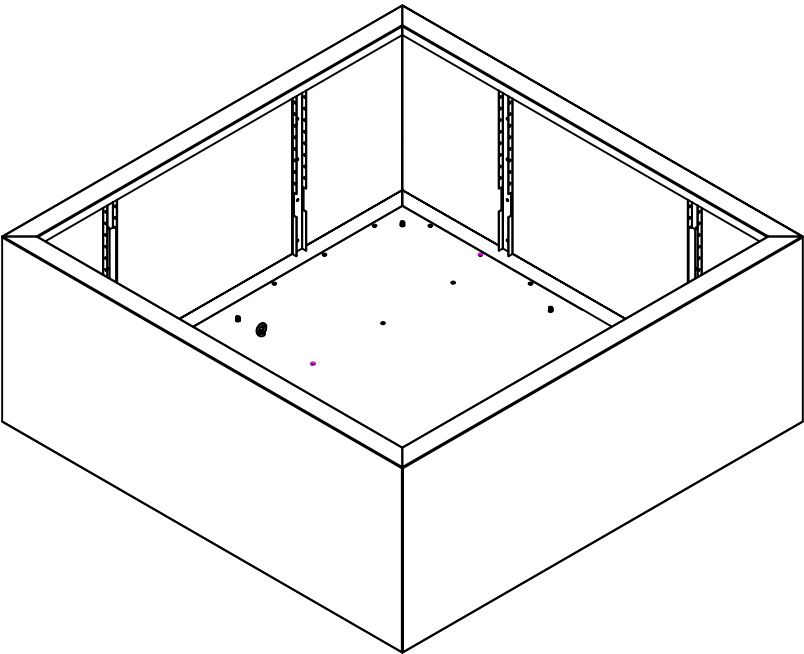


PLANNING

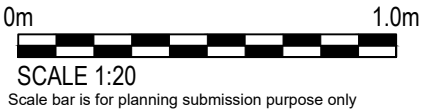

- © 2024 RAAMP
- Notes
- This drawing has been prepared in accordance with the scope of RAAMP's appointment with its client and is subject to the terms and conditions of that appointment. RAAMP accepts no liability for any use of this document other than by its client and only for the purposes for which it was prepared and provided.
 - If received electronically it is the recipients responsibility to print to correct scale. Only written dimensions should be used.
 - Where applicable Ordnance Survey (c) Crown Copyright 2023 All rights reserved.
 - Streetlife specification:
 - Shrubtubs Square
 - 1500mm x 1500mm x 900mm high
 - Product ref: STUB-PL-S150-90-PC
 - Finish: Polyester powder coated: RAL colour: TBC
 - Streetlife contact details:
 - UK & IE T +44 (0) 20 30 20 1509
 - enquiriesUK@streetlife.com
 - <https://www.streetlife.nl/en>

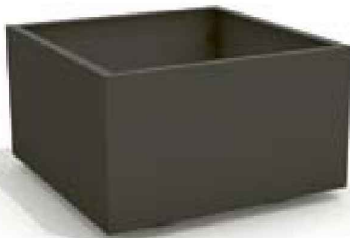

STUB-PL-S150-90-PC
150x150x90 cm, ± 1,85 m³ | 59"x59"x35", ± 65 cu ft

05 PLANTER TYPE P1: RAISED STEEL TREE PLANTER
707 IMAGE

NOTE	Issue for planning, scale bar shown	YT	AR	09/09/24
NOTE	Submitted for planning, subsequently advised by Medway Planning department 01/08/24, previous planning submissions (by others) to be withdrawn and landscape planning condition to be reworded by Medway planning, prior to resubmission. Confirmed 22/08/24.	YT	AR	31/07/24 01/08/24 22/08/24
NOTE	Issue for planning:	YT	AR	31/07/24
P1	First preliminary issue	YT	AR	07/07/24
Rev	Description	By	CB	Date

REVILL ARCHITECTS AND MASTER PLANNERS

T: 07436 393167
E: andrerevill@raamp.co.uk

Client **MEDWAY DEVELOPMENT COMPANY LTD**

Project **CHATHAM WATERFRONT RIBA STAGE 4**

Title **LANDSCAPE DETAIL
PLANTER: REMOVABLE
AND RECTANGULAR DETAIL**

Status **PLANNING** Drawn By **YT** PM/Checked by **AR**


Job Ref **RAAMP** Scale @ **A3
1:20@A3** Date Created **07/07/24**

RAAMP Drawing / Figure Number **18.037-RAAMP-V1-00-DR-L-707-S3-P1** Rev


03 PLANTER TYPE P1: RAISED STEEL TREE PLANTER
707 3D VIEW SCALE 1:20



04 PLANTER TYPE P1: RAISED STEEL TREE PLANTER
707 CONTEXTUAL IMAGE NOTTO SCALE

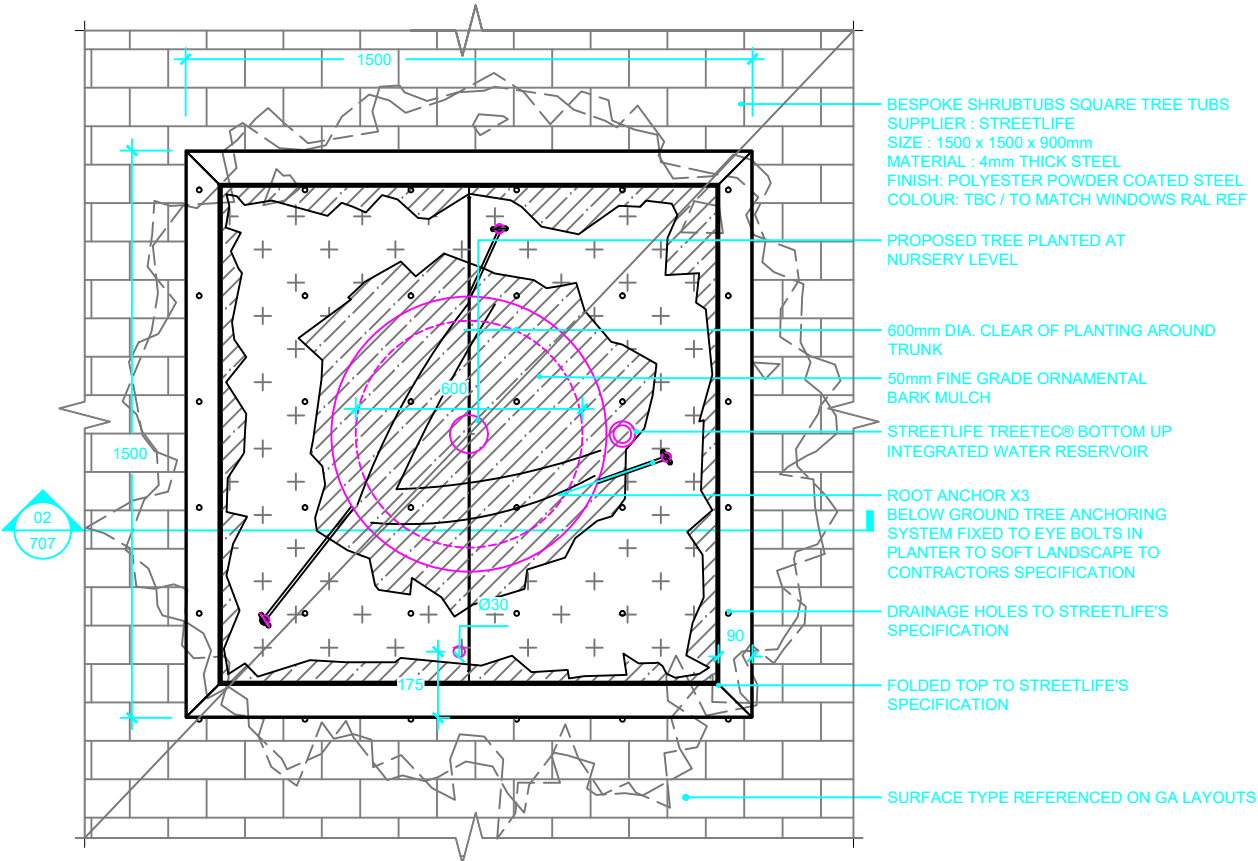

01 PLANTER TYPE P1: RAISED STEEL TREE PLANTER
707 PLAN SCALE 1:20

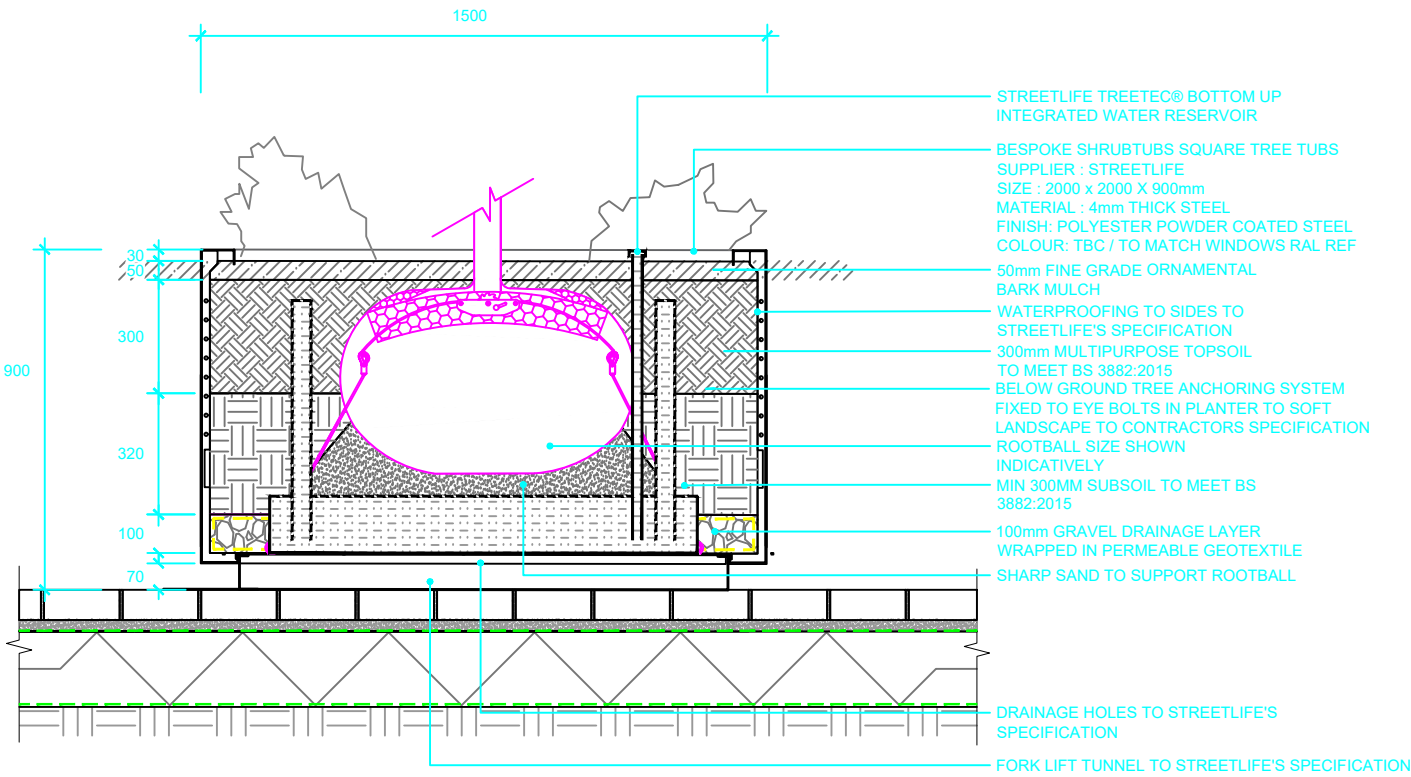

02 PLANTER TYPE P1: RAISED STEEL TREE PLANTER
707 SECTION SCALE 1:20